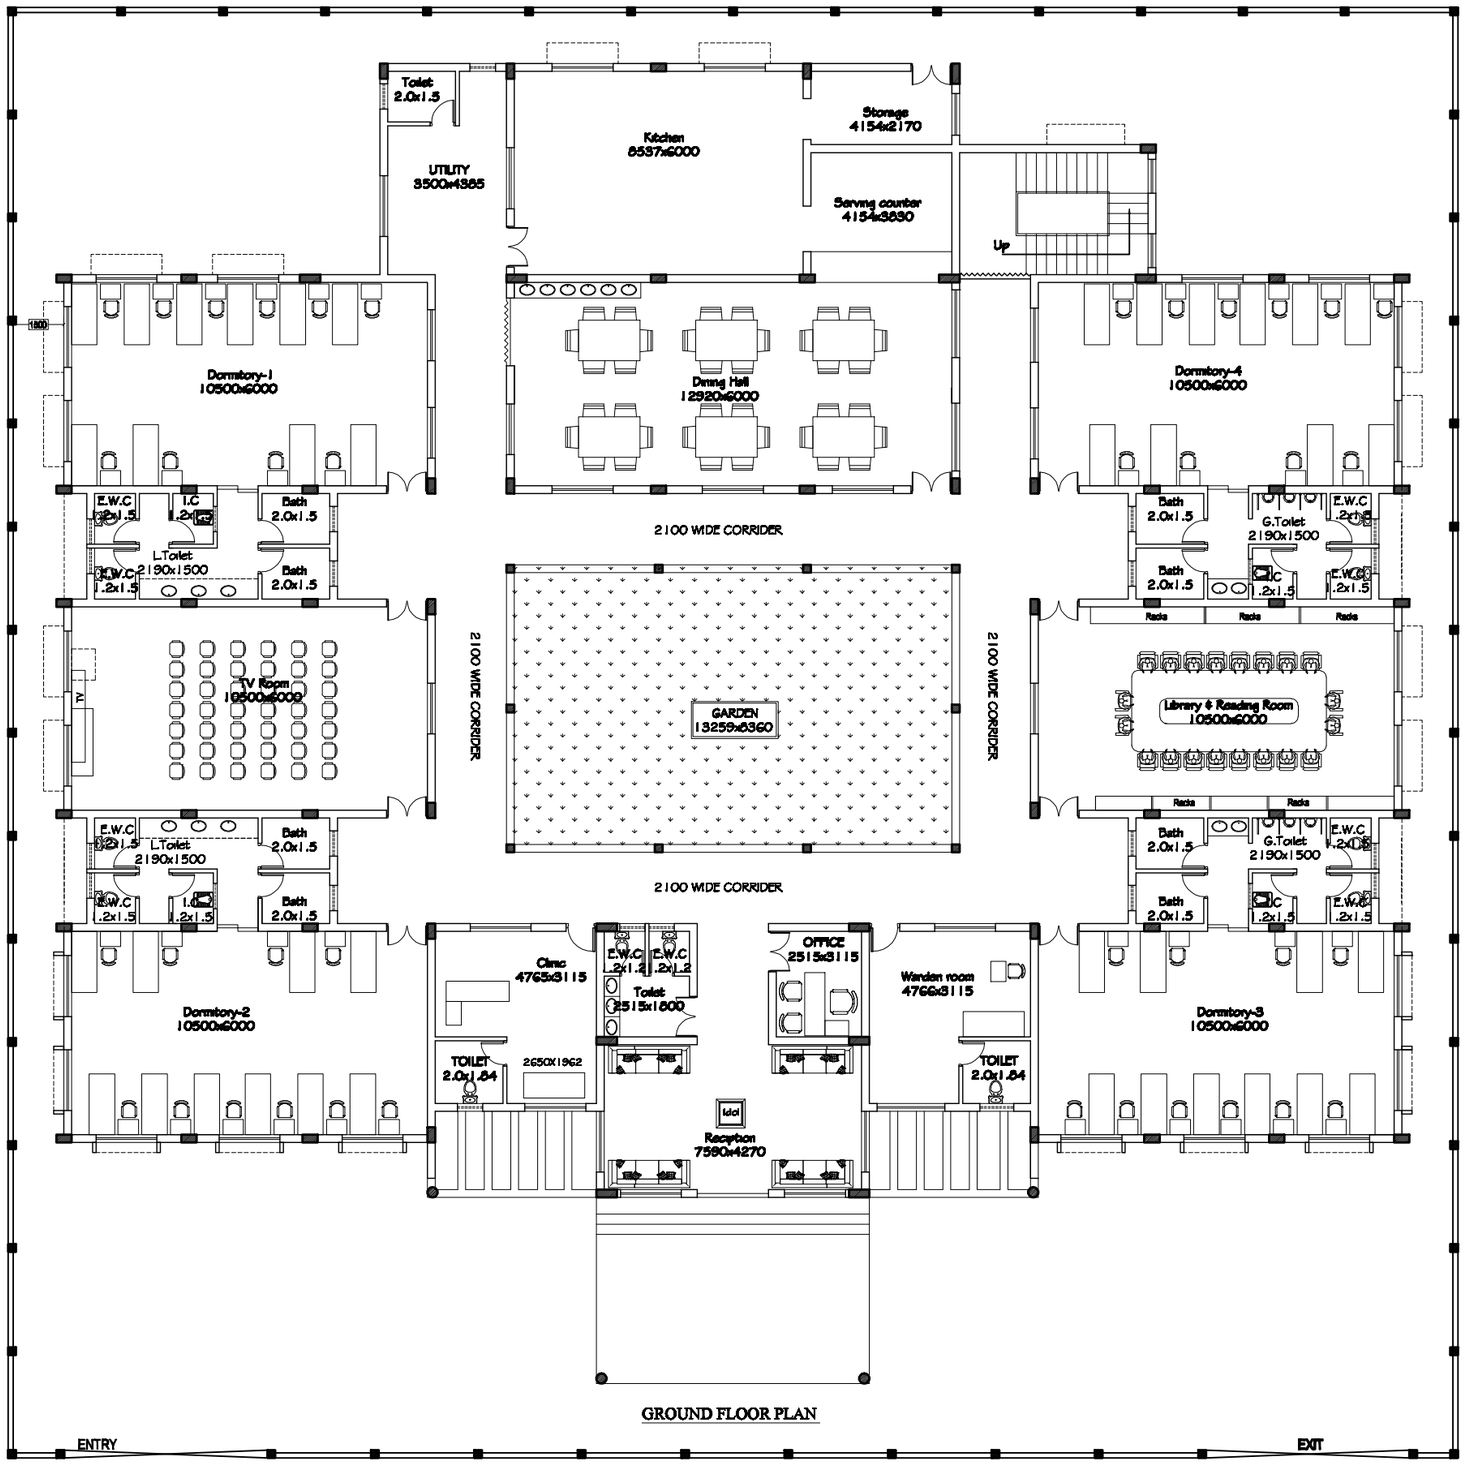

GROUND FLOOR PLAN

NORTH:

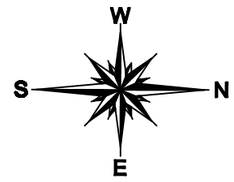

P0	FOR APPROVAL	22.07.2020	SUSHMA.K	DRS	DRS
REV NO:	DETAILS	DATE	DRAWN	CHECKED BY	APPR BY

NOTE:	SYMBOL	DESCRIPTION
		NGL NATURAL GROUND LEVEL

NOTES:

1. ALL DIMENSIONS UNLESS OTHERWISE SPECIFIED ARE IN MM.
2. ONLY WRITTEN DIMENSIONS SHALL BE FOLLOWED . NEITHER THE DRAWING SHALL BE SCALED OUT NOR THE BARS SHALL BE COUNTED.
3. ANY DISCREPANCY FOUND BETWEEN THIS DRAWING AND THE ARCHITECTURAL DRAWING SHALL BE BROUGHT TO THE NOTICE OF THIS OFFICE BEFORE EXECUTION.

AUTHORIZED CLIENT:

BRUHAT BANGALORE MAHANAGARA PALIKE
OFFICE OF THE EXECUTIVE ENGINEER,
PROJECT DIVISION, R.R. NAGARA ZONE,
BBMP OFFICE BUILDING, 2ND FLOOR,
NEHARU ROAD, BEML LAY OUT,
BANGALORE.-560098.

ASSISTANT ENGINEER:
BBMP, RR NAGAR PROJECT DIVISION

ASSISTANT EXECUTIVE ENGINEER:
BBMP,RR NAGAR PROJECT DIVISION

EXECUTIVE ENGINEER:
BBMP,RR NAGAR PROJECT DIVISION

CHIEF ENGINEER:
BBMP,RR NAGAR PROJECT DIVISION

CONSULTANTS:

ACS DESIGN CONSULTING PVT LTD
"ARNAV", #1150, 4th FLOOR, 13th CROSS,
1st PHASE, 1st STAGE
BEHIND SIDDAGANGA PUBLIC SCHOOL
CHANDRA LAYOUT
BENGALURU 560 072 | KARNATAKA | INDIA
Mob: +91-098863-12271, +91-094480-64921
E-mail: acsdesign@acsdesign.biz
Website: www.acsdesign.biz

PROJECT TITLE:

PROPOSED CONSTRUCTION OF OLD AGE HOMES AND OTHER BUILDINGS IN JP PARK IN WARD NO 17 , RAJARAJESWARI NAGAR, BANGALORE.

DRAWN BY:	SUSHMA.K	
CHECKED BY:	DR.SATHISH	

DRAWING TITLE:

GROUND FLOOR PLAN

SCALE-1:85	SIZE - A1	JOB NO - 501	DATE - 28.12.2020

DRAWING NUMBER	REV
ACS/553/BBMP/A-02	P0

THIS DRAWING AND DESIGN IS THE COPYRIGHT OF ACS DESIGN CONSULTANTS PVT LTD AND MAY NOT BE USED OR REPRODUCED WITHOUT WRITTEN CONSENT. UNAUTHORIZED USE OF IN ANY OTHER MANNER WHATSOEVER WILL BE TREATED AS INFRINGEMENT OF THE COPYRIGHT ACT.